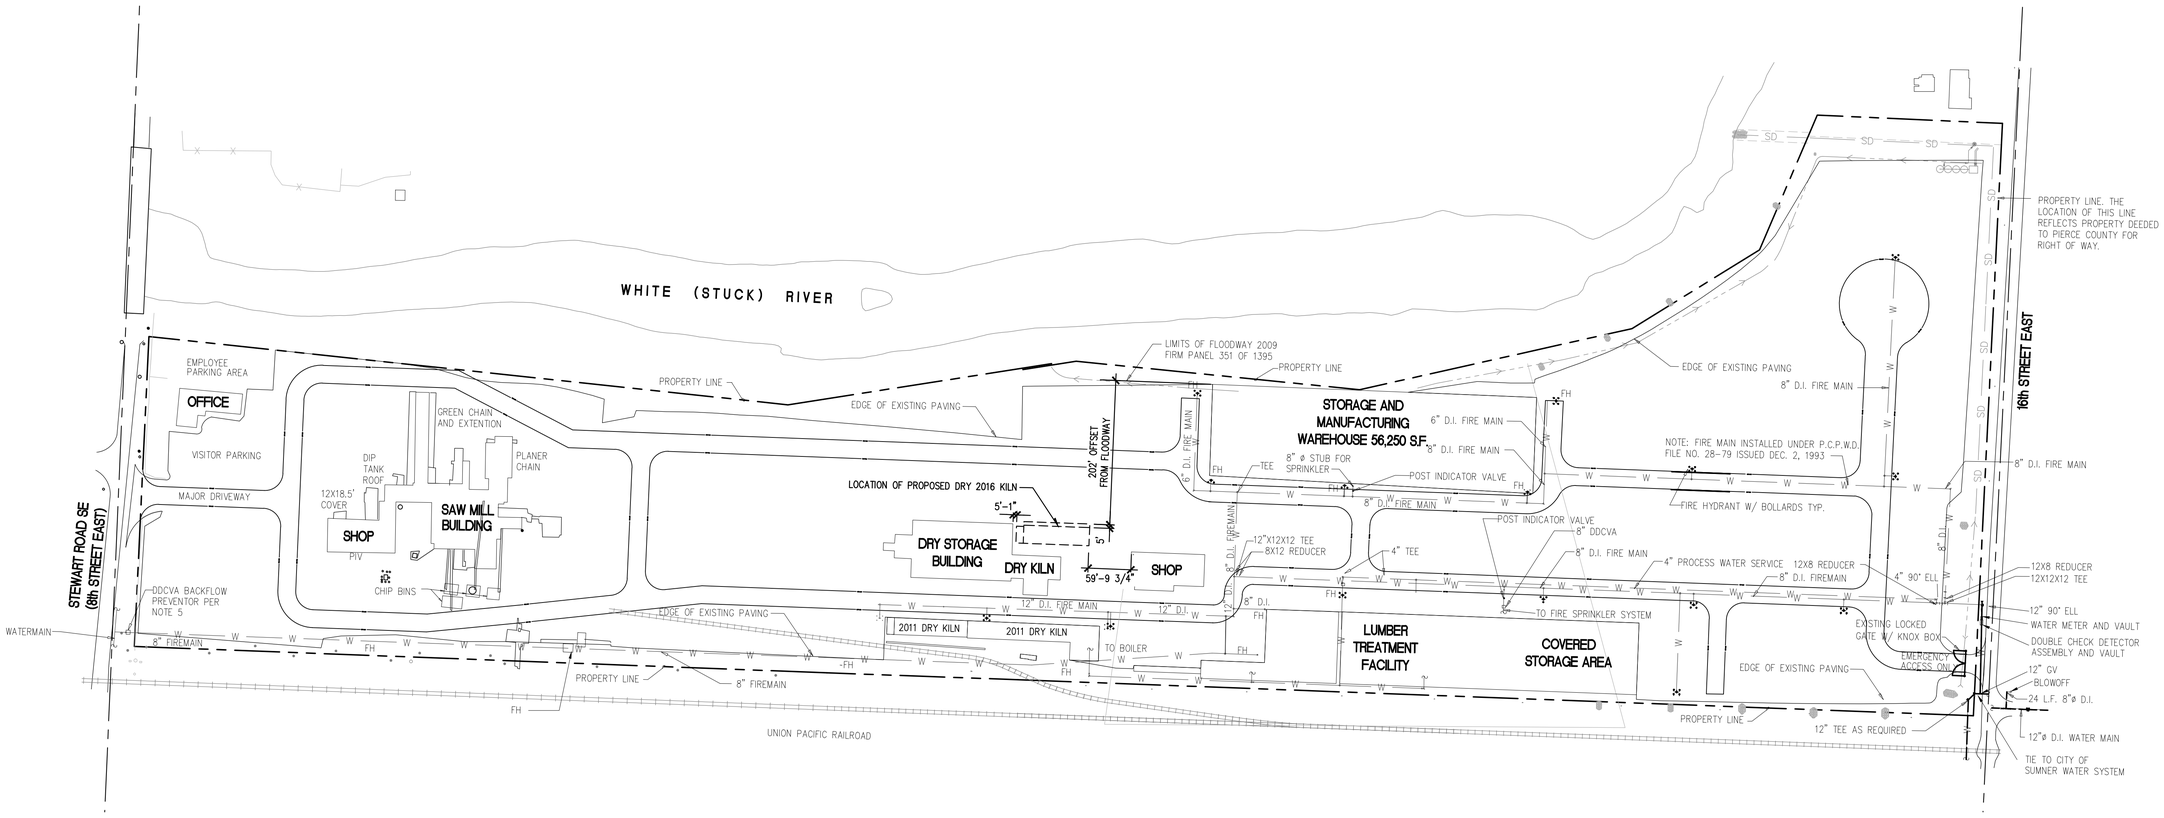

SITE PLAN

SCALE: 1"=100'

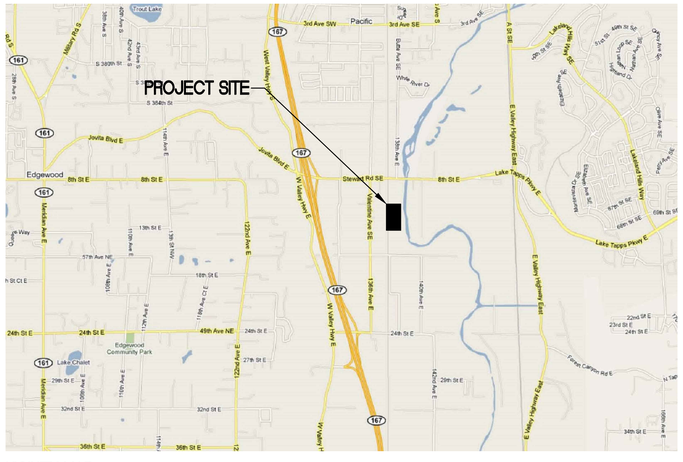

VICINITY MAP:

NORTH

GENERAL NOTES

1. SITE PLAN, BOUNDARY AND TOPOGRAPHIC INFORMATION SHOWN ON THESE PLANS ARE APPROXIMATE. THE CONTRACTOR IS RESPONSIBLE FOR FIELD VERIFICATION OF ALL EXISTING FEATURES, ELEVATIONS, AND PROPERTY LINES SHOWN. IF DISCREPANCIES OCCUR, THE CONTRACTOR SHALL NOTIFY THE ENGINEER IMMEDIATELY.

NORTH

HORIZONTAL SCALE: 1"=100'

100 0 100 200

Call 2 Working Days Before You Dig

1-800-424-5555

Utilities Underground Location Center

APPROVED FOR CONSTRUCTION

CITY ENGINEER DATE

REVISIONS

1 OWNER REQUESTED CHANGES 03/11/2016

APPROVALS

DESIGNED AJB
DRAWN SLM
CHECKED LGL
DATE 4/27/2016
SCALE AS NOTED

SEAL

A. HAGEMAN STATE OF WASHINGTON REGISTERED PROFESSIONAL ENGINEER 4/28/2016

PREPARED BY

SITTS & HILL ENGINEERS, INC.
CIVIL • STRUCTURAL • SURVEYING
4615 CENTER STREET | TACOMA, WA. 98409
PHONE: (253) 474-9449 | FAX: (253) 474-0153
http://www.sitts-hill-engineers.com/

PREPARED FOR

MANKE LUMBER COMPANY, INC.
1717 MARINE VIEW DRIVE
TACOMA, WA 98422
(253) 572-6252

PROJECT

DRY KILN ADDITION
SUMNER FACILITY 2016

SHEET TITLE

SITE PLAN

SHEET NO.

C2.0

PROJECT NO.

16589

P:\16500\16589\Drawings\16589-c2.0.dwg last edited: 04/28/16 8:56am by: rstb