Attachment 2 - Site Plan

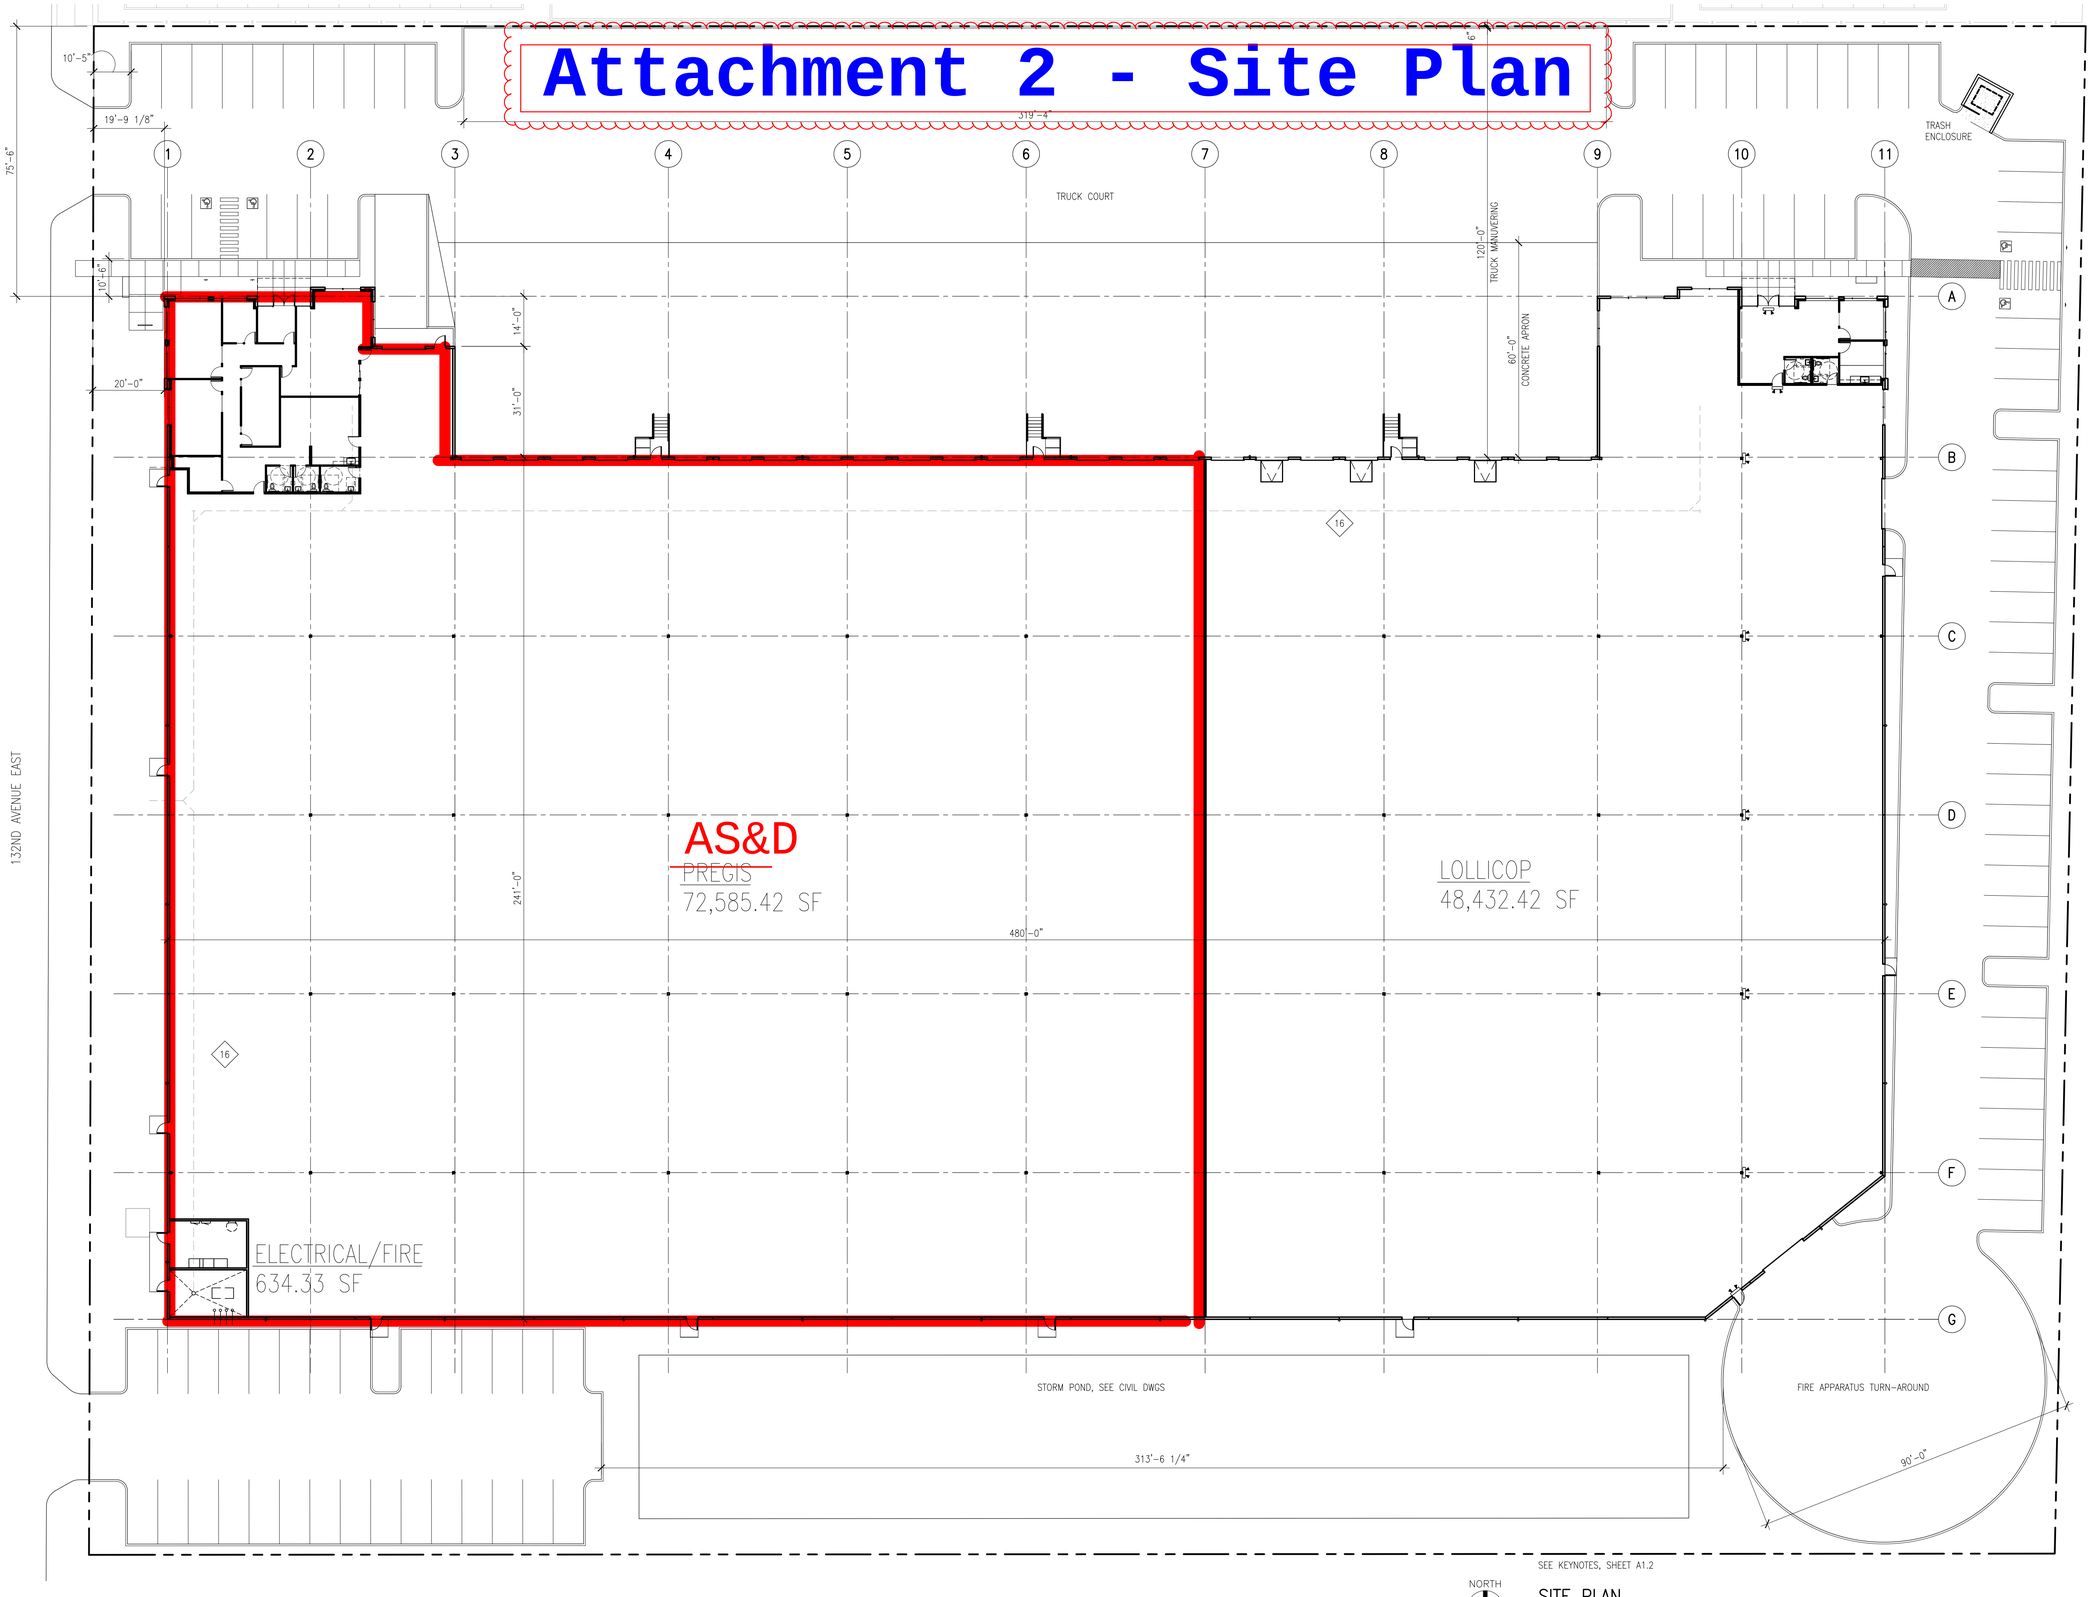

SEE KEYNOTES, SHEET A1.2

NORTH

SITE PLAN

SCALE: 1" = 20'-0"

SYNTHESIS PLLC
THE FUSION OF ARCHITECTURE, DESIGN TECHNOLOGY & PEOPLE

12503 Bel-Red Road, Suite 101
Bellevue, WA 98005
p 425 646 1818 f 425 646 4141

PANATTONI

6840 FORT DENT WAY
SUITE 350
SEATTLE, WA 98188

REVISIONS

ISSUE NO. DATE ITEM

PROFESSIONAL STAMP

PROJECT INFORMATION

APOLLO

1801 132nd AVENUE EAST
SUMNER, WA 98390

SHEET INFORMATION

RELEASE FOR: PRICING SET
TITLE: SITE PLAN

DESIGNED BY: RB
DRAWN BY: RB, DD
REVIEWED BY: RB
APPROVED BY:
DATE: 12 12 12
SHEET NO: A1.1
PROJECT NO: 200902.02.024

www.synthesispllc.com

© 2008 SYNTHESISPLLC

June 16, 2008 11:29:52 a.m.
Drawing: 10803-2.DWG