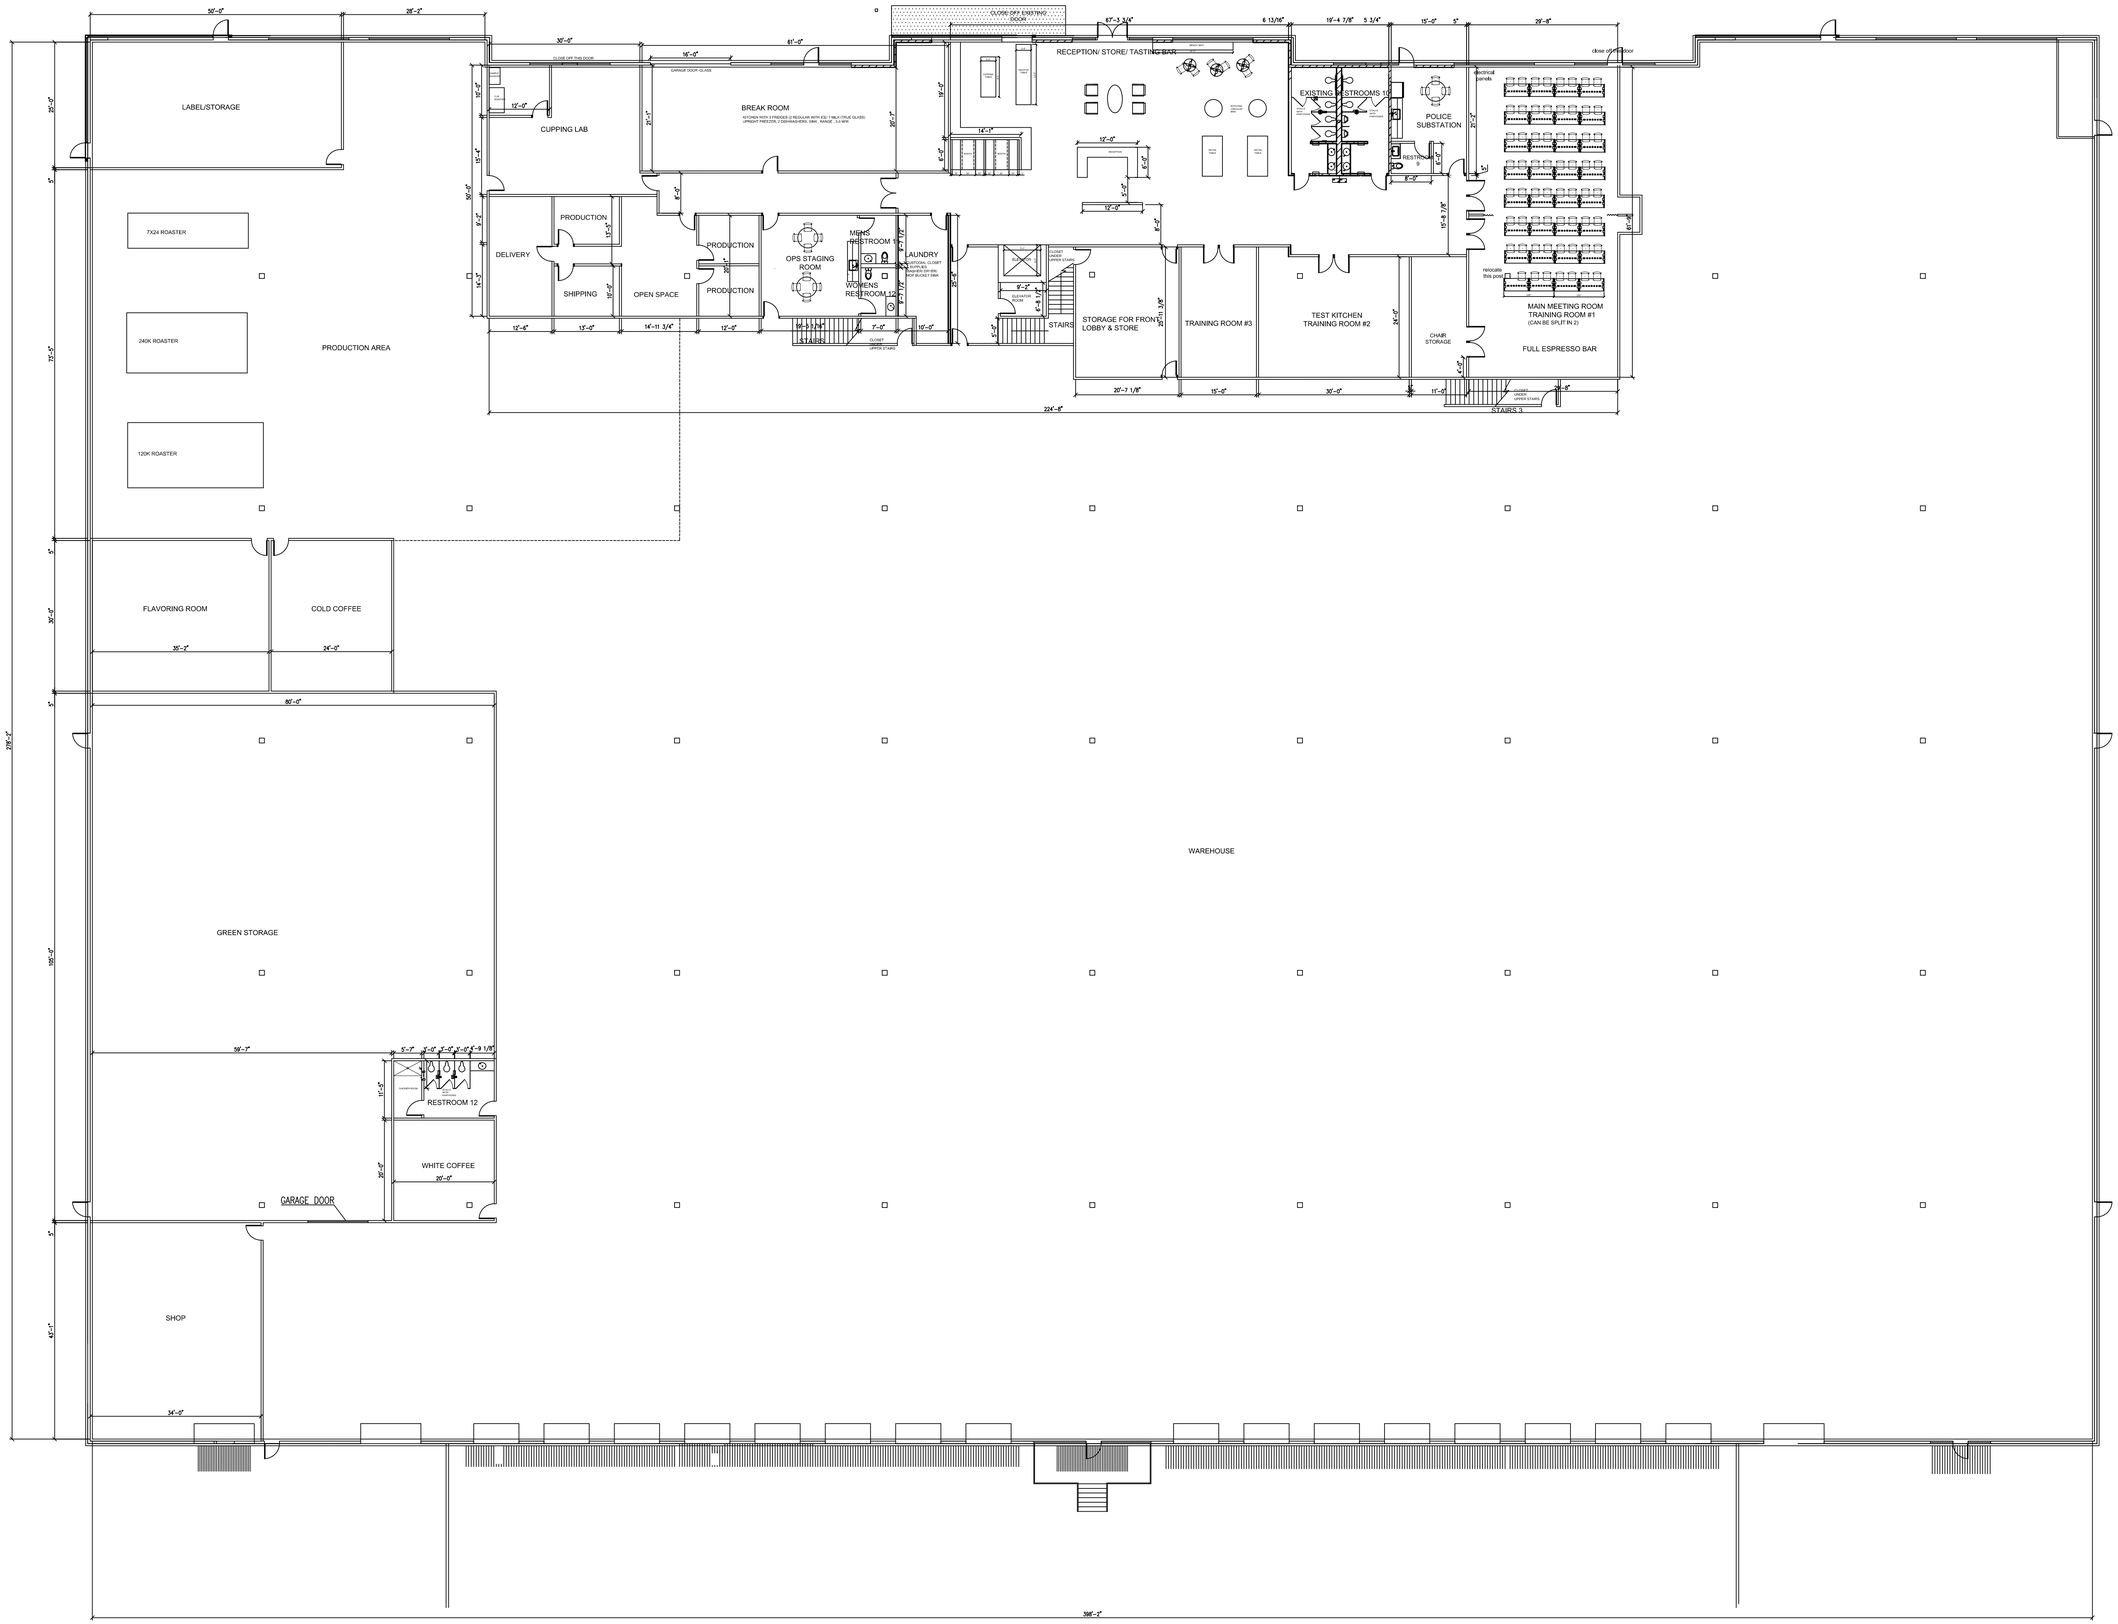

LABEL/STORAGE
CUPPING LAB
BREAK ROOM
RECEPTION/ STORE/ TASTING BAR
EXISTING RESTROOMS 10
POLICE SUBSTATION
7X24 ROASTER
240K ROASTER
120K ROASTER
PRODUCTION AREA
DELIVERY
PRODUCTION
SHIPPING
OPEN SPACE
PRODUCTION
PRODUCTION
OPS STAGING ROOM
MENS RESTROOM 11
WOMENS RESTROOM 12
LAUNDRY
STAIRS
STORAGE FOR FRONT LOBBY & STORE
TRAINING ROOM #3
TEST KITCHEN TRAINING ROOM #2
CHAIR STORAGE
MAIN MEETING ROOM TRAINING ROOM #1 (CAN BE SPLIT IN 2)
FULL ESPRESSO BAR
STAIRS 3
FLAVORING ROOM
COLD COFFEE
WAREHOUSE
GREEN STORAGE
RESTROOM 12
WHITE COFFEE
GARAGE DOOR
SHOP