39 TREES REMOVED IN PROJECT LIMITS
0 TREES REMOVED IN 200' BUFFER

LEGEND

EXISTING TREE TO REMAIN
EXISTING TREE TO BE REMOVED

0 60 120
SCALE IN FEET

RECEIVED
11/26/2018
Community
Development

SR 410
THOMPSON ST
WHITE RIVER
PROPOSED COMPENSATORY FLOOD STORAGE (34+ CY)
POTENTIAL PLANTING AREA #4 (0.30 ac)
See Sheet 2 of 2 for Specific Activities in Shoreline/River Buffer
CUT/FILL LIMITS
PREVIOUSLY PLANTED AREA
SHORELINE JURISDICTION
SHORELINE BUFFER
FLOODWAY
OHWM
POTENTIAL PLANTING AREA #2 (0.70 ac)
POTENTIAL PLANTING AREA #1 (0.30 ac)
BNSF RAILROAD
TRAFFIC AVE
PUYALLUP RIVER

SR 410 / TRAFFIC AVE INTERCHANGE IMPROVEMENTS
PROJECT ACTIVITIES IN VICINITY OF SHORELINE JURISDICTION

PARAMETRIX FOR CITY OF SUMNER
(Sheet 1 of 2)
11-21-18

Review #2
PLN-2018-0074

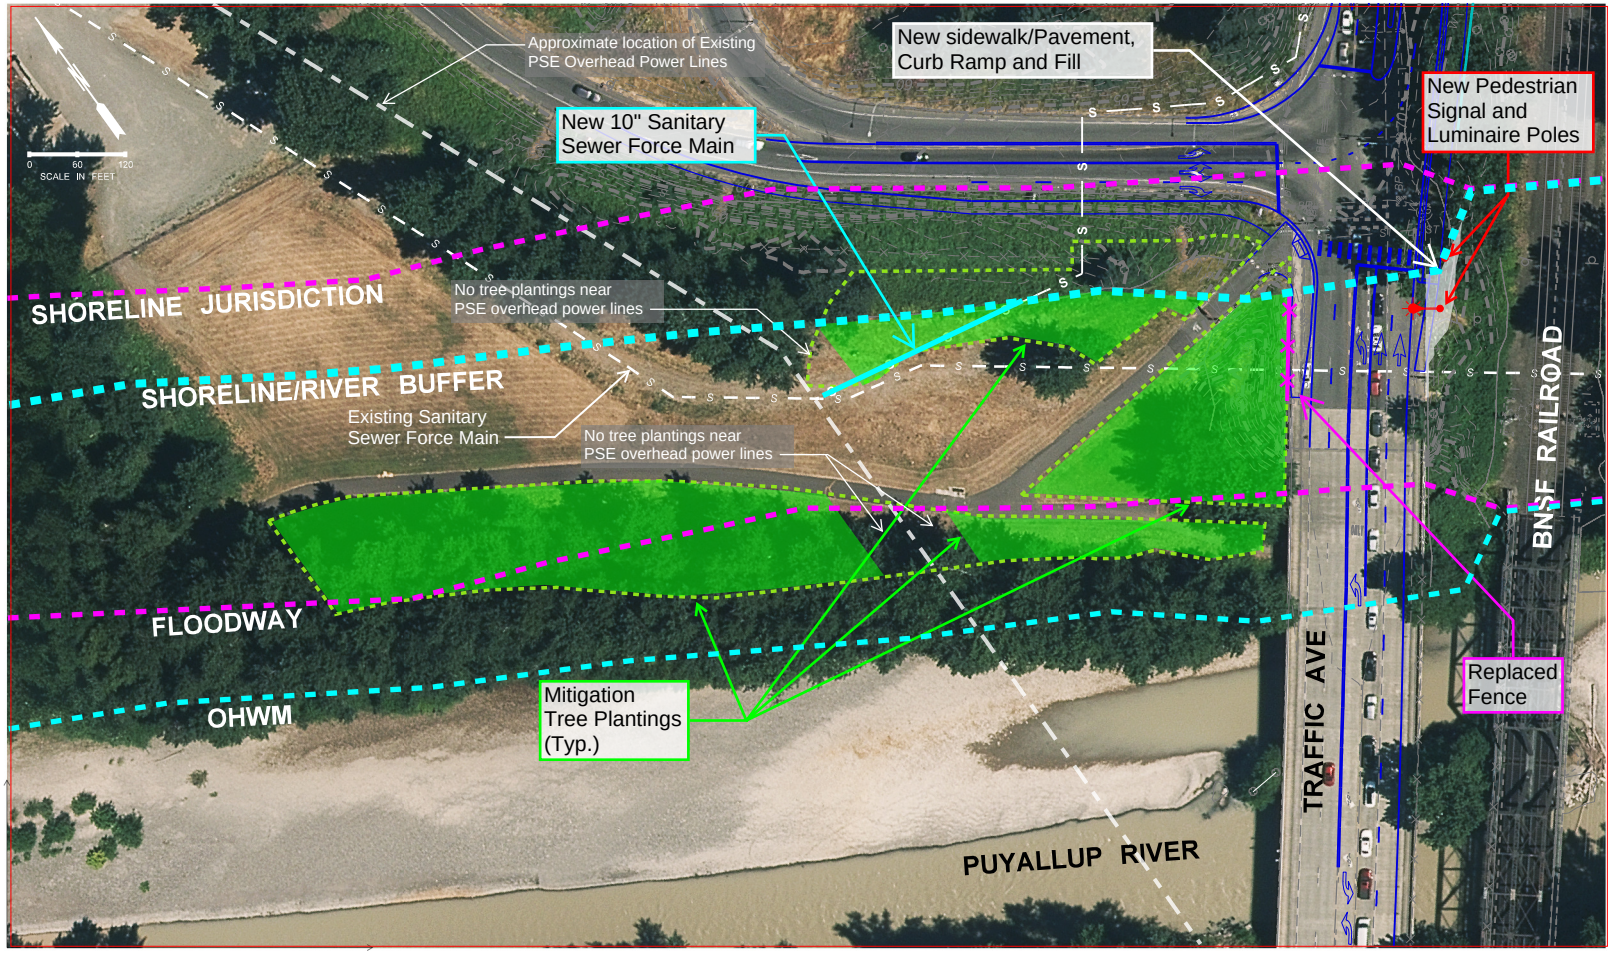

SR 410 / TRAFFIC AVE INTERCHANGE IMPROVEMENTS
PROJECT ACTIVITIES IN SHORELINE/RIVER BUFFER

PARAMETRIX FOR CITY OF SUMNER
(Sheet 2 of 2) **11-21-18**